





City of Virginia Beach

Cleveland Street Phase IV Typical Sections


November 19th, 2025

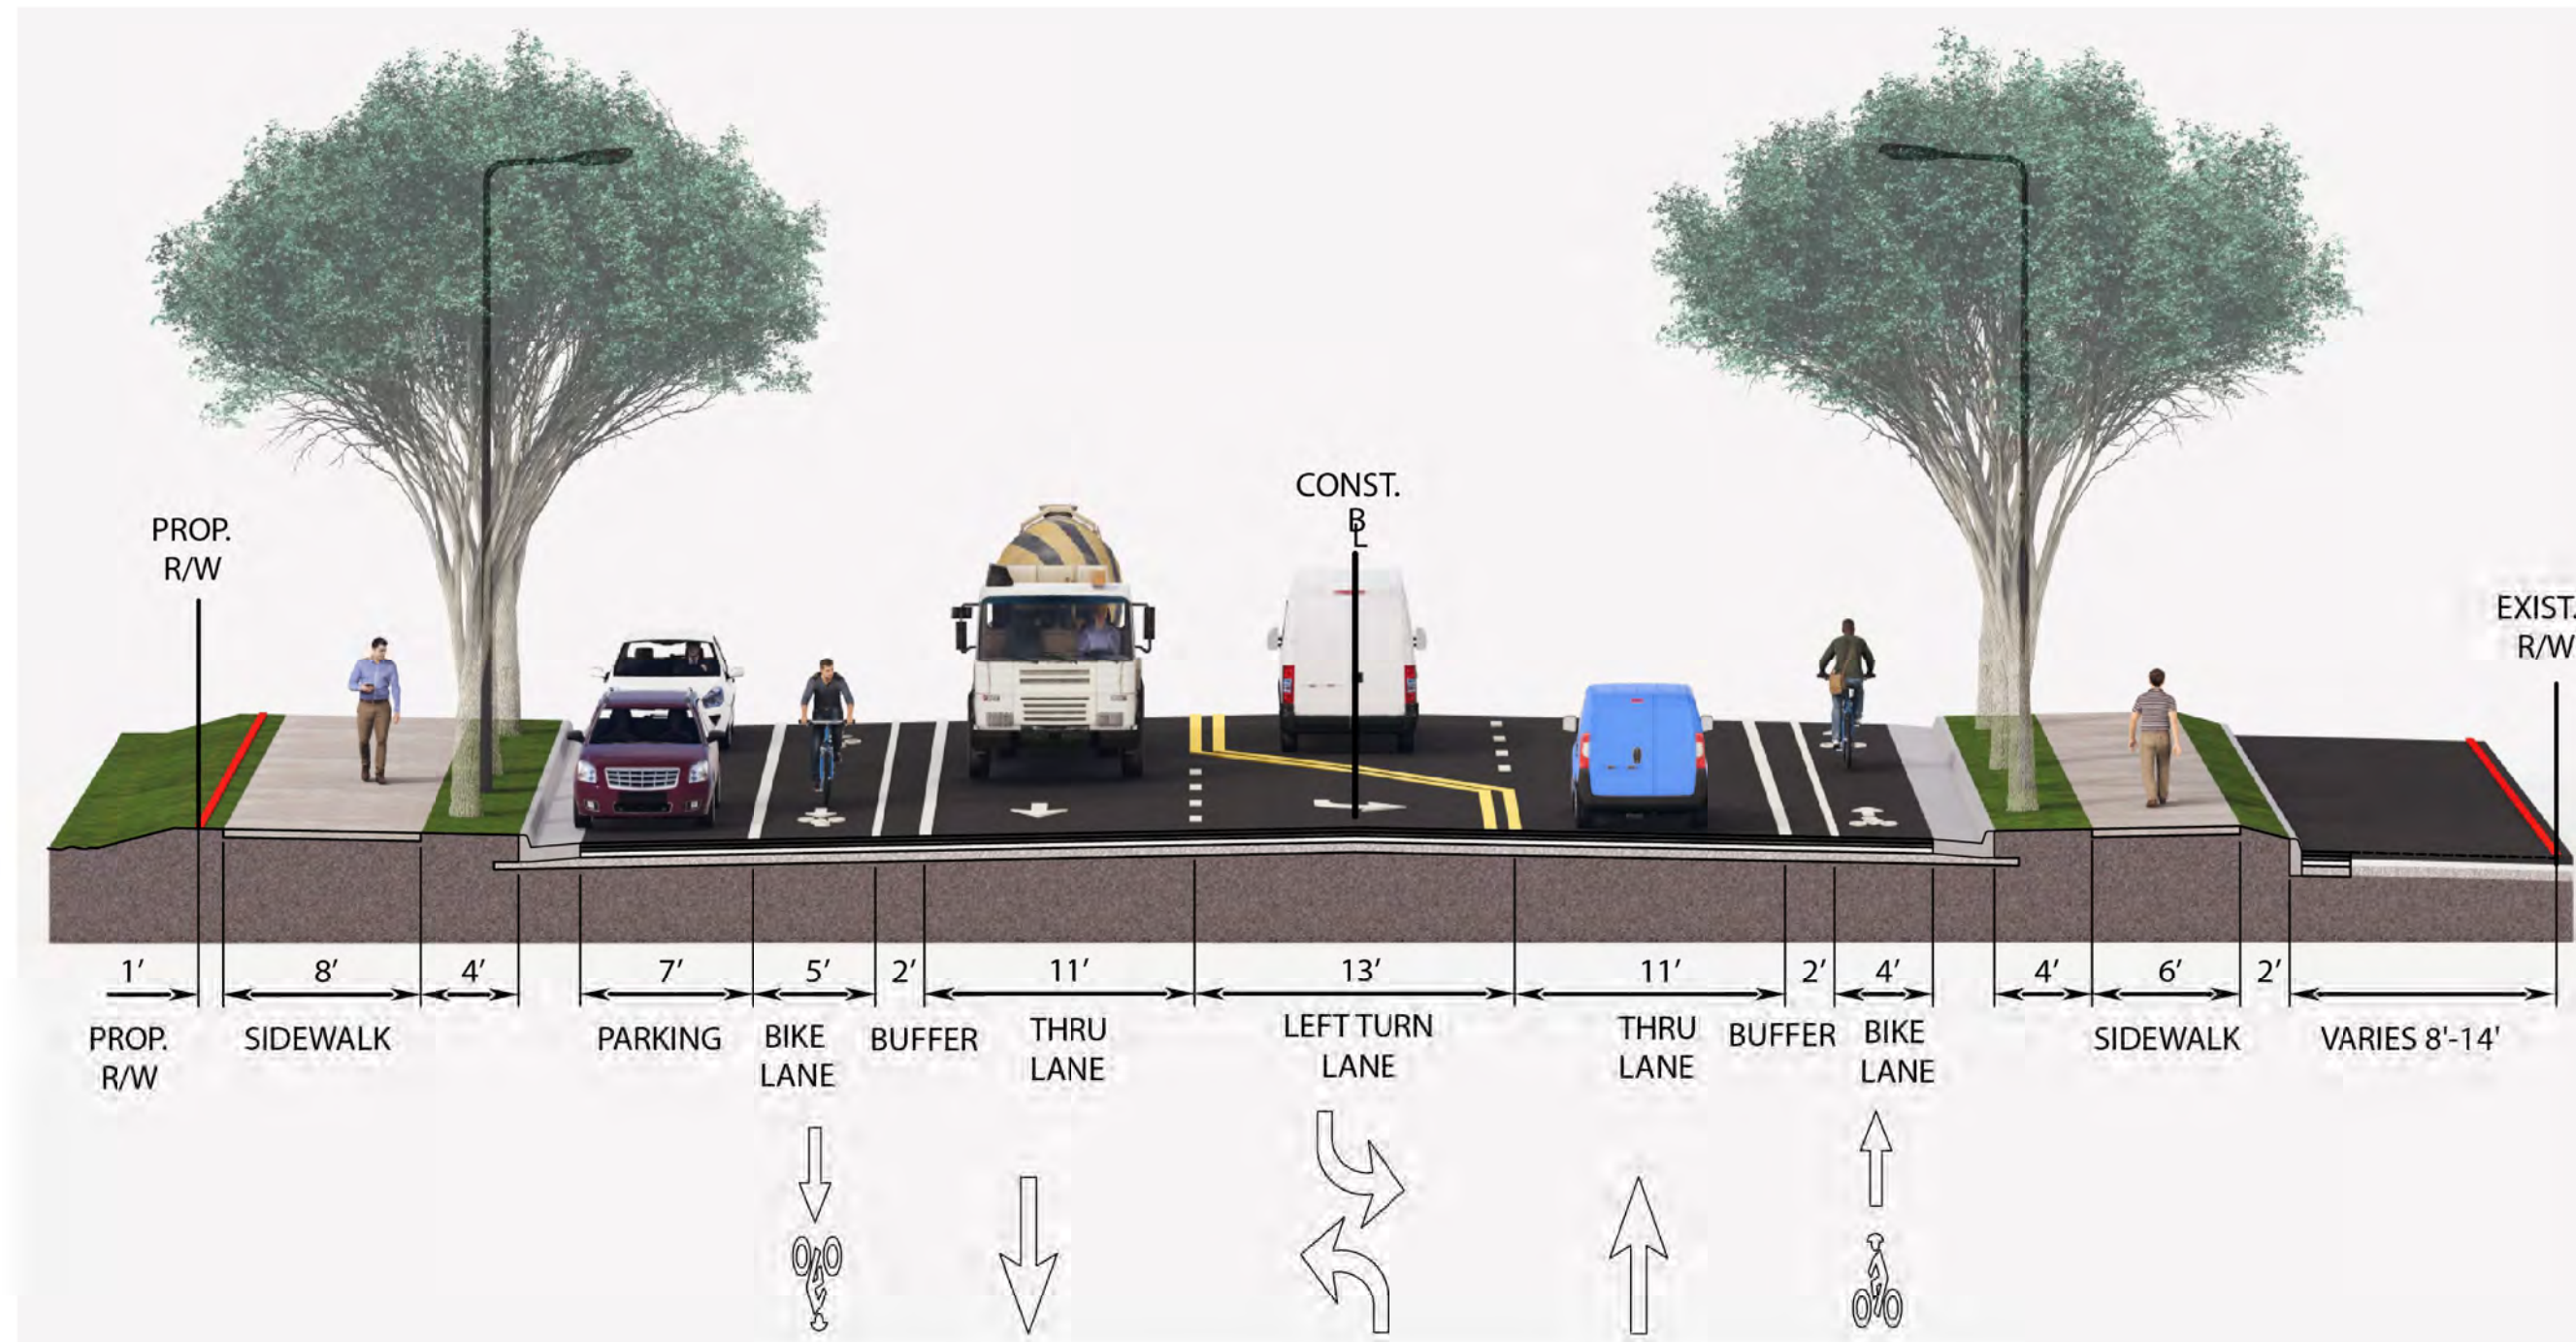


**Cleveland Street
Between Witchduck Road & Dorset Avenue**

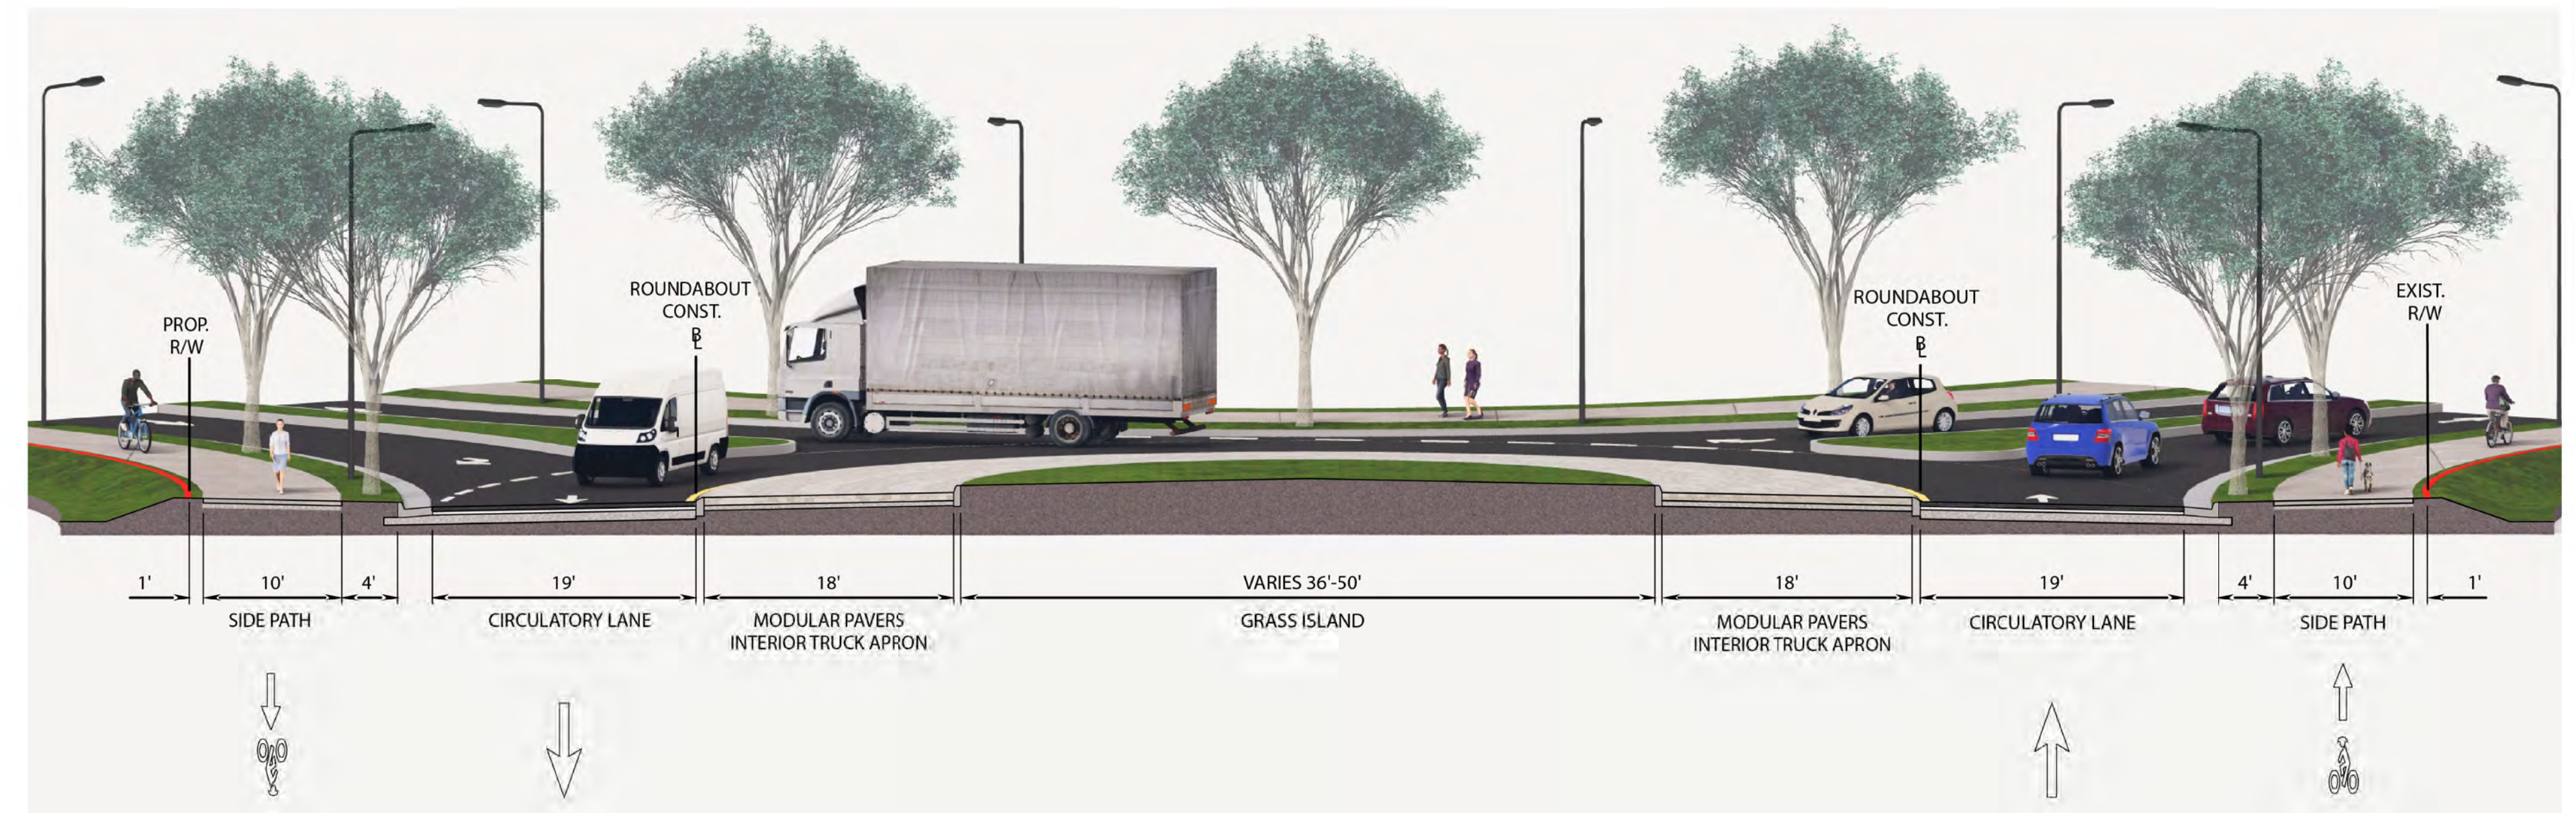

**Cleveland Street & Dorset Avenue
Roundabout**

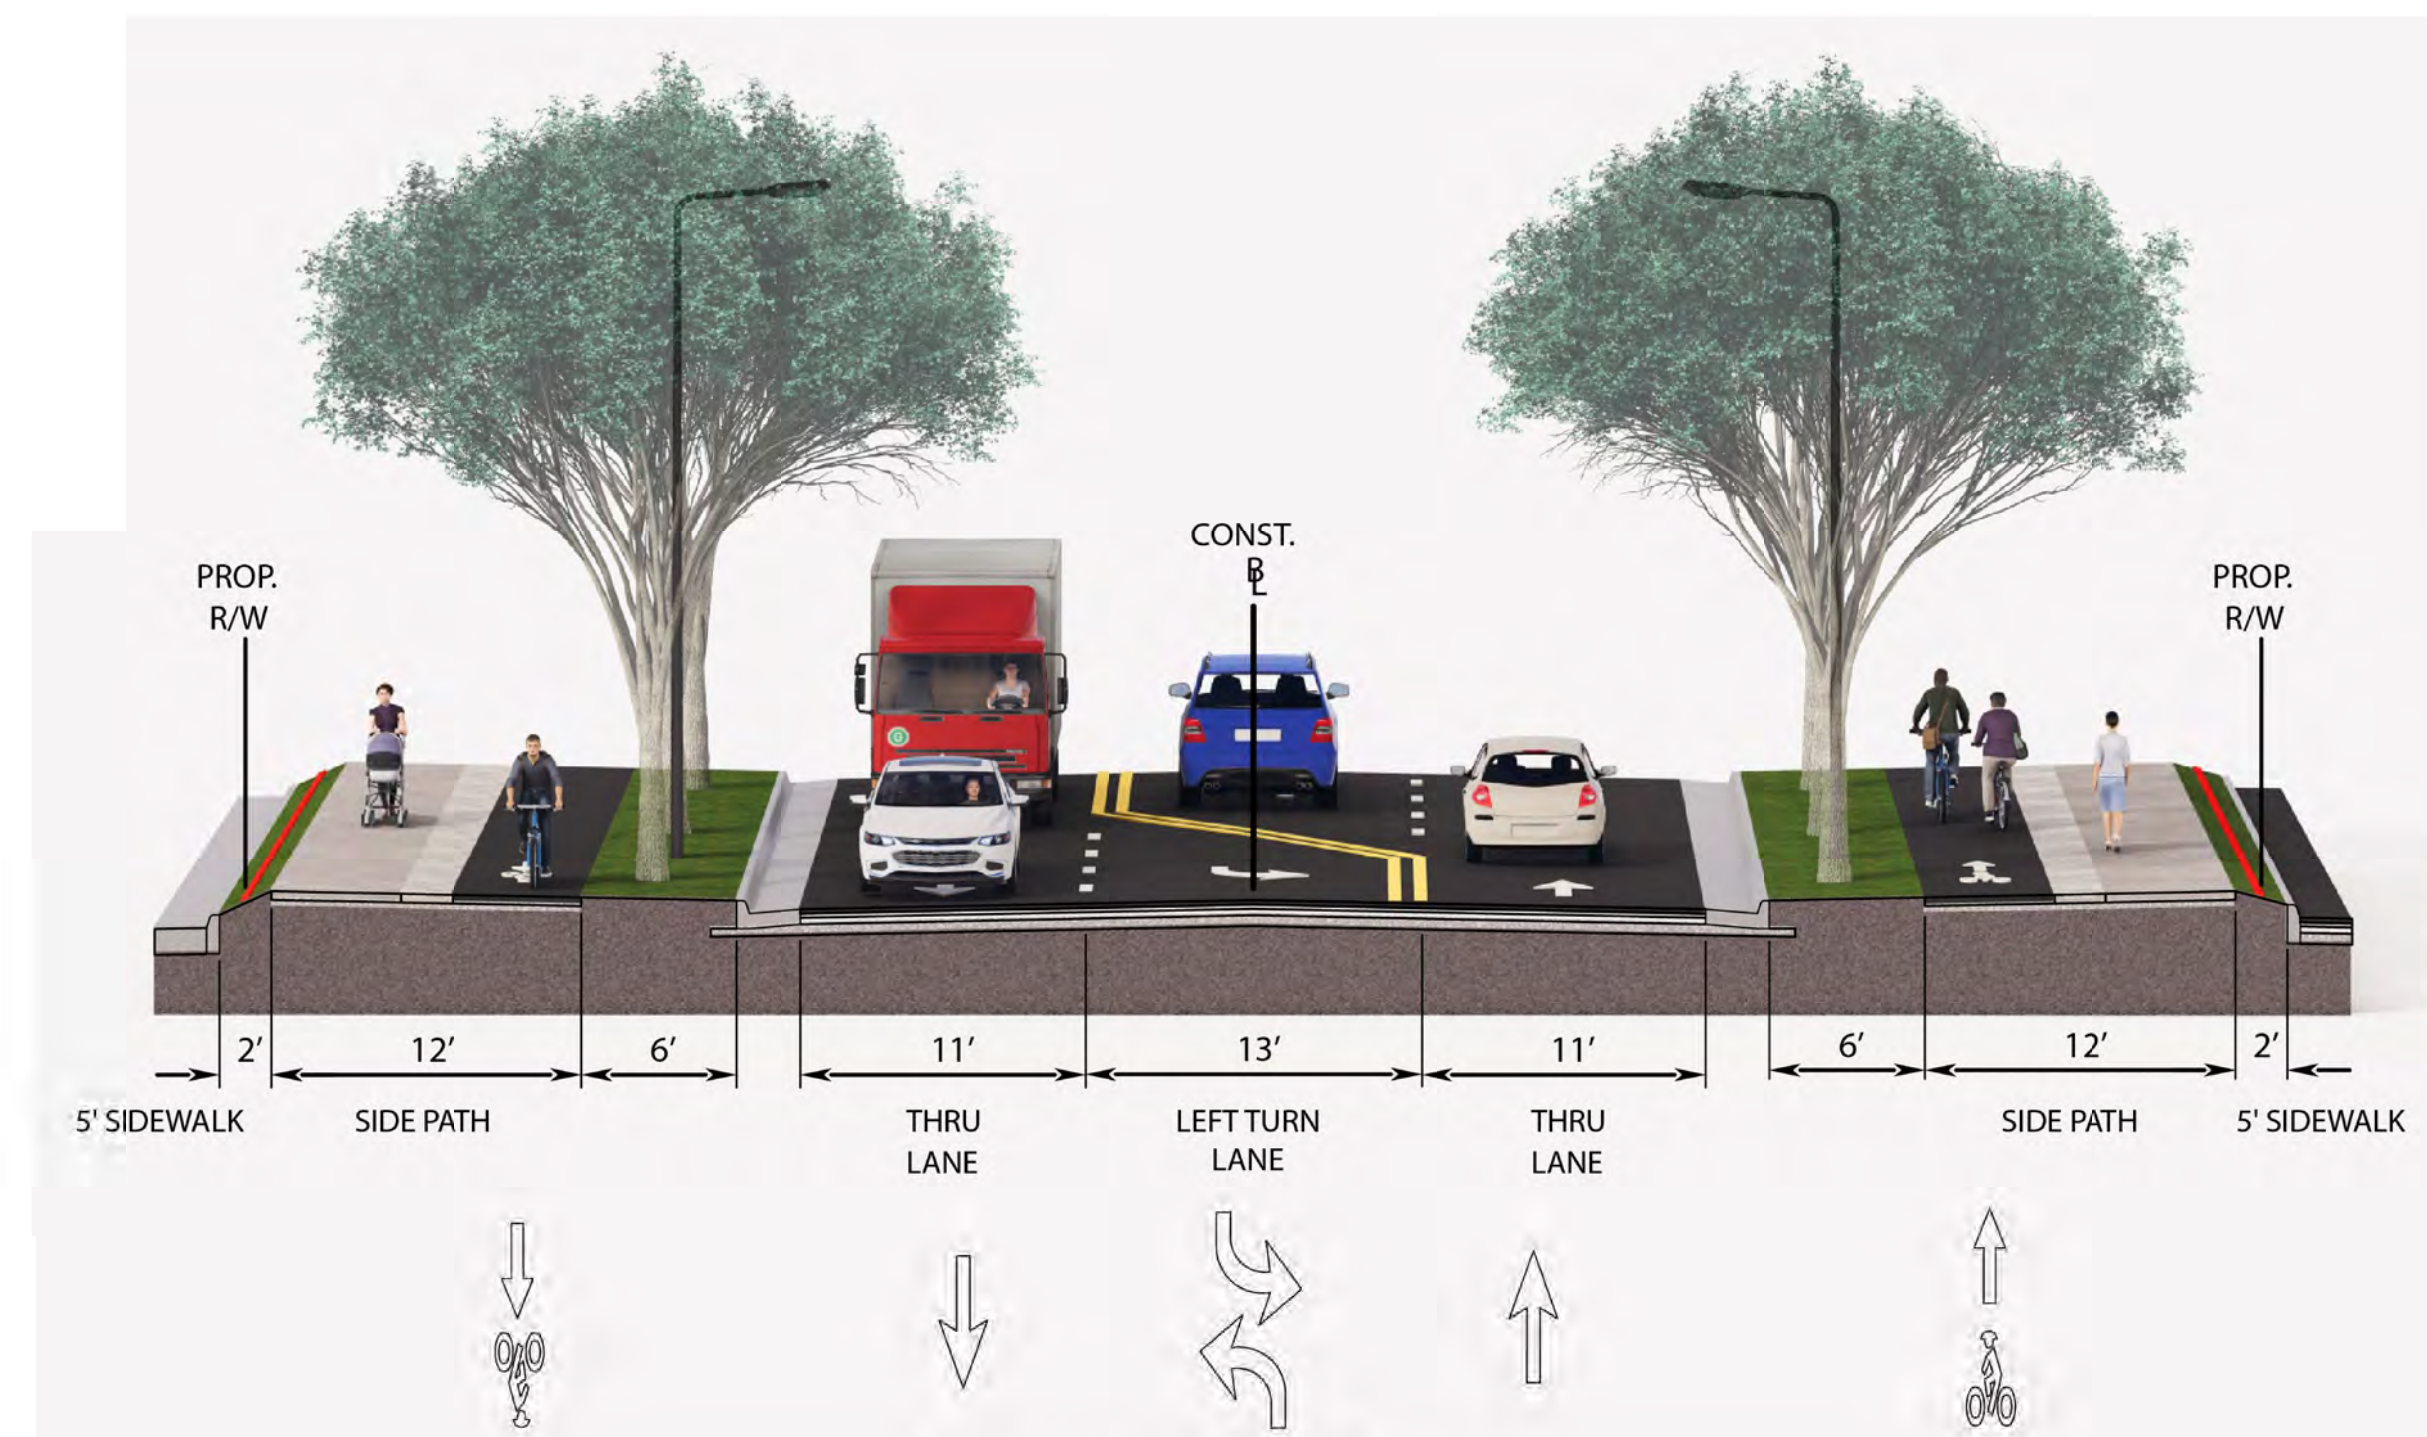

**Cleveland Street
Between Dorset Avenue & Kellam Road**

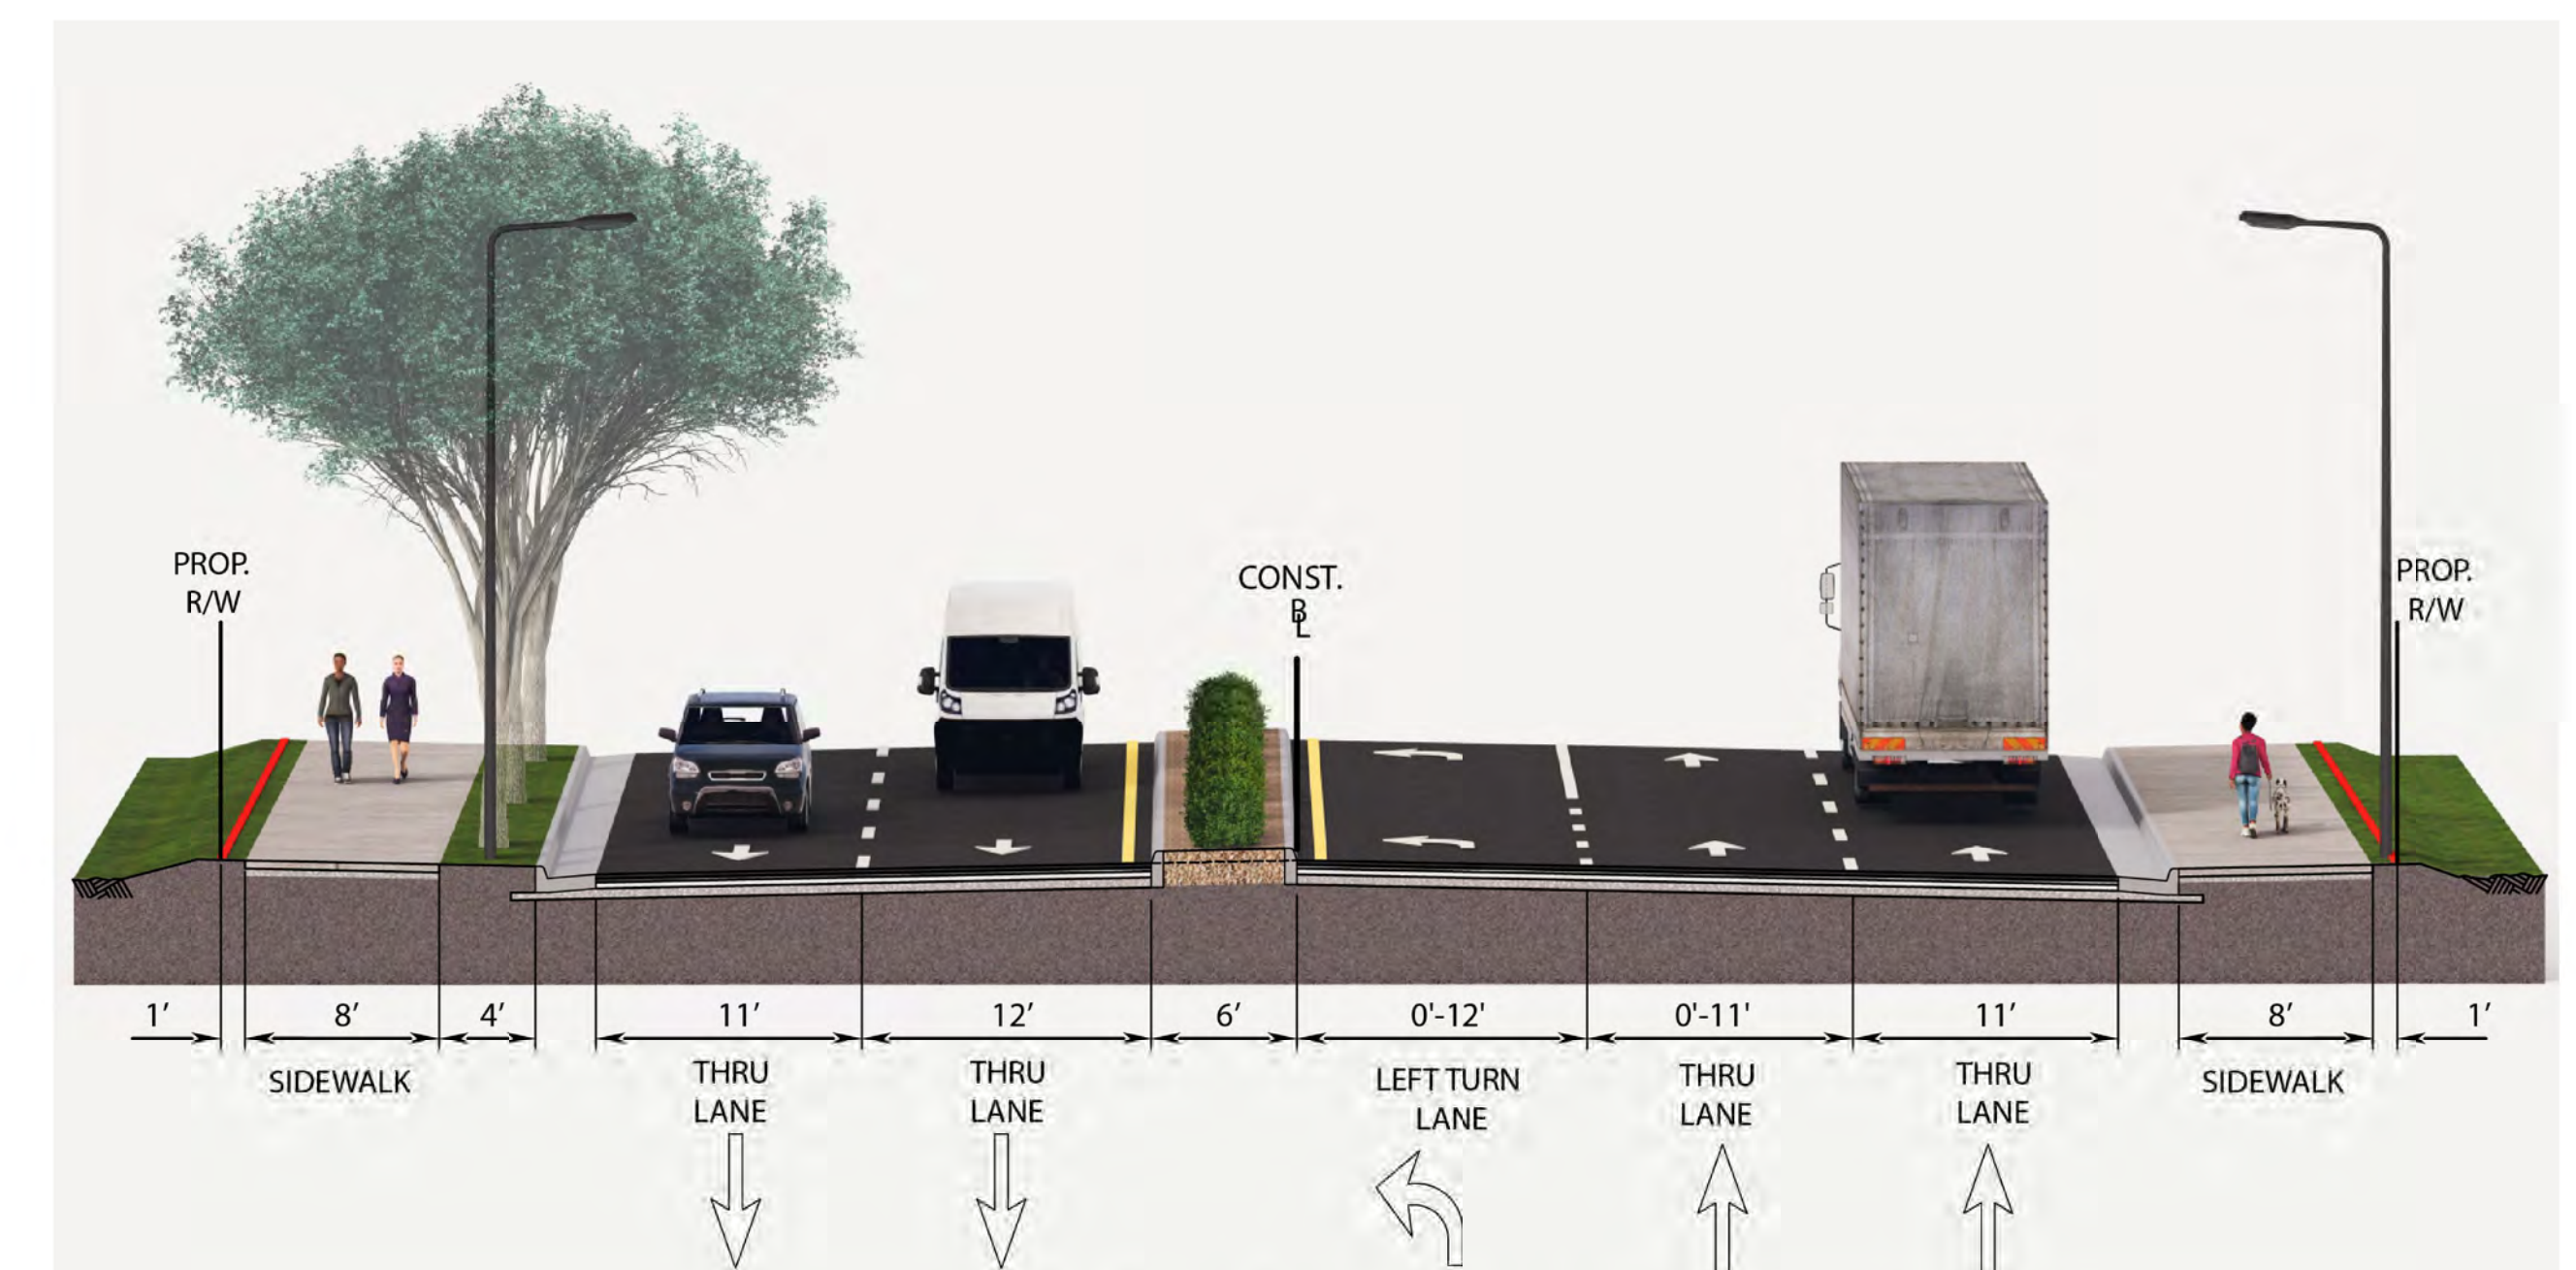

**Columbus Street
Between Kellam Road & Independence Boulevard**

Contact Information

Christina L. Ammens, P. E.
Project Manager
City of Virginia Beach
Department of Public Works
Municipal Center Campus, Building 33
Virginia Beach, VA 23320

Comments may also be sent to: cammens@vbgov.com

Cleveland Street Phase IV
Virginia Beach, Virginia

City Project: 100123
State Project: U000-134-859
UPC: 110803
Federal Project: STP-5A04(028); STP-5A04(114)

These plans are unfinished and unapproved and are not to be used for any type of construction. Preliminary easements are approximate only and subject to change as project design is finalized. Additional easements for utility relocations may be required beyond the proposed right-of-way shown on these plans.

Imagery courtesy of near map - 2025