City of Virginia Beach

Cleveland Street Phase IV
Corridor Improvements

November 19th, 2025

Project Location




North Arrow & Scale

N

SCALE
0 50 100 150 200

Legend

- Proposed Pavement
- Proposed Concrete Medians/ Entrances/ Sidewalk/ Side Path
- Proposed Truck Apron
- Proposed Green Space
- Proposed Stormwater Management Facility
- Brick Paver Crosswalks
- Traffic Signal
- Existing Right of Way
- Existing Property Line
- Existing Easements
- Proposed Right of Way Line
- Proposed Temporary Construction Easement
- Proposed Permanent Utility Easement
- Proposed Franchise Utility Easement
- Proposed Drainage

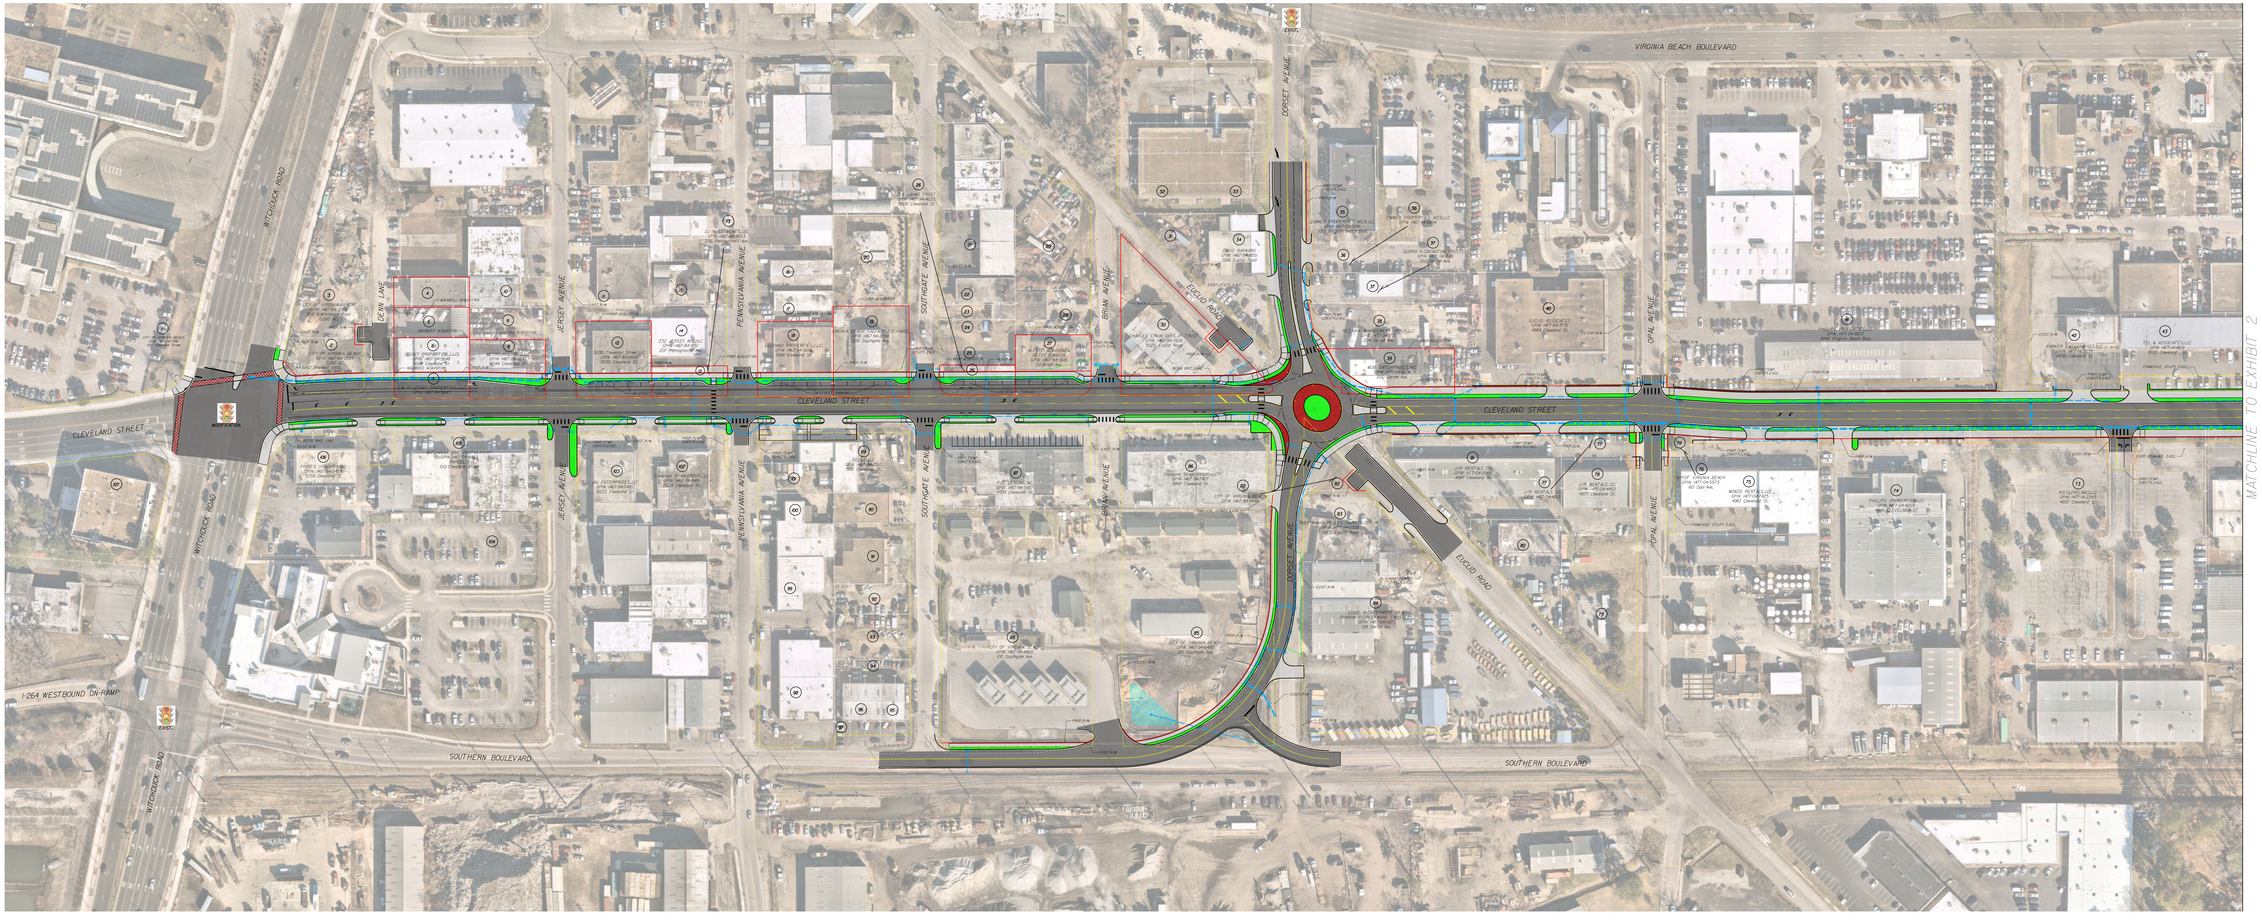

Contact Information

Christina L Ammens, P. E.
Project Manager
City of Virginia Beach
Department of Public Works
Municipal Center Campus, Building 33
Virginia Beach, VA 23320

Comments may also be sent to: cammens@vbgov.com

Cleveland Street Phase IV
Virginia Beach, Virginia

City Project: 100123
State Project: 0000-134-859
UPC: 119803
Federal Project: STP-5A04(028); STP-5A04(114)

These plans are unfinished and unapproved and are not to be used for any type of construction. Preliminary easements are approximate only and subject to change as project design is finalized. Additional easements for utility relocations may be required beyond the proposed right-of-way shown on these plans.

Imagery courtesy of near map - 2025