

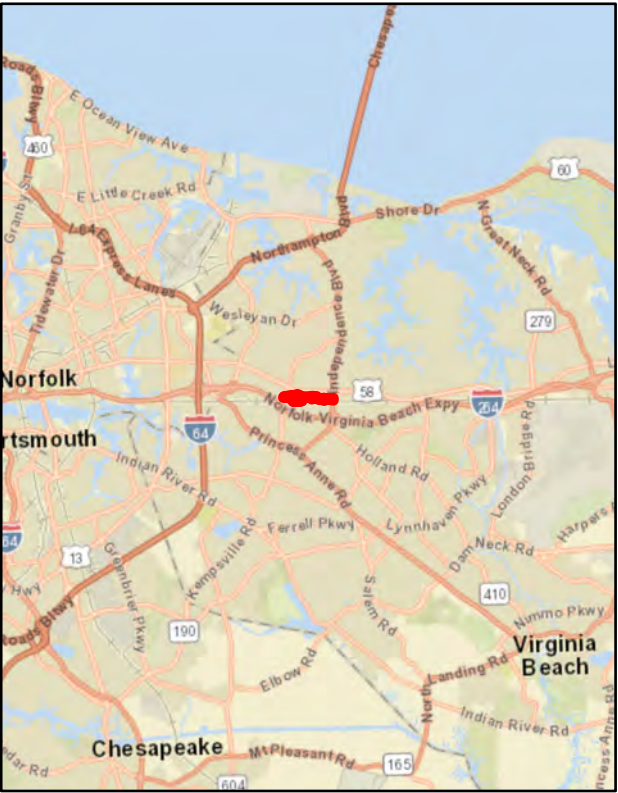


Alternative 1
SMART SCALE FY 2018

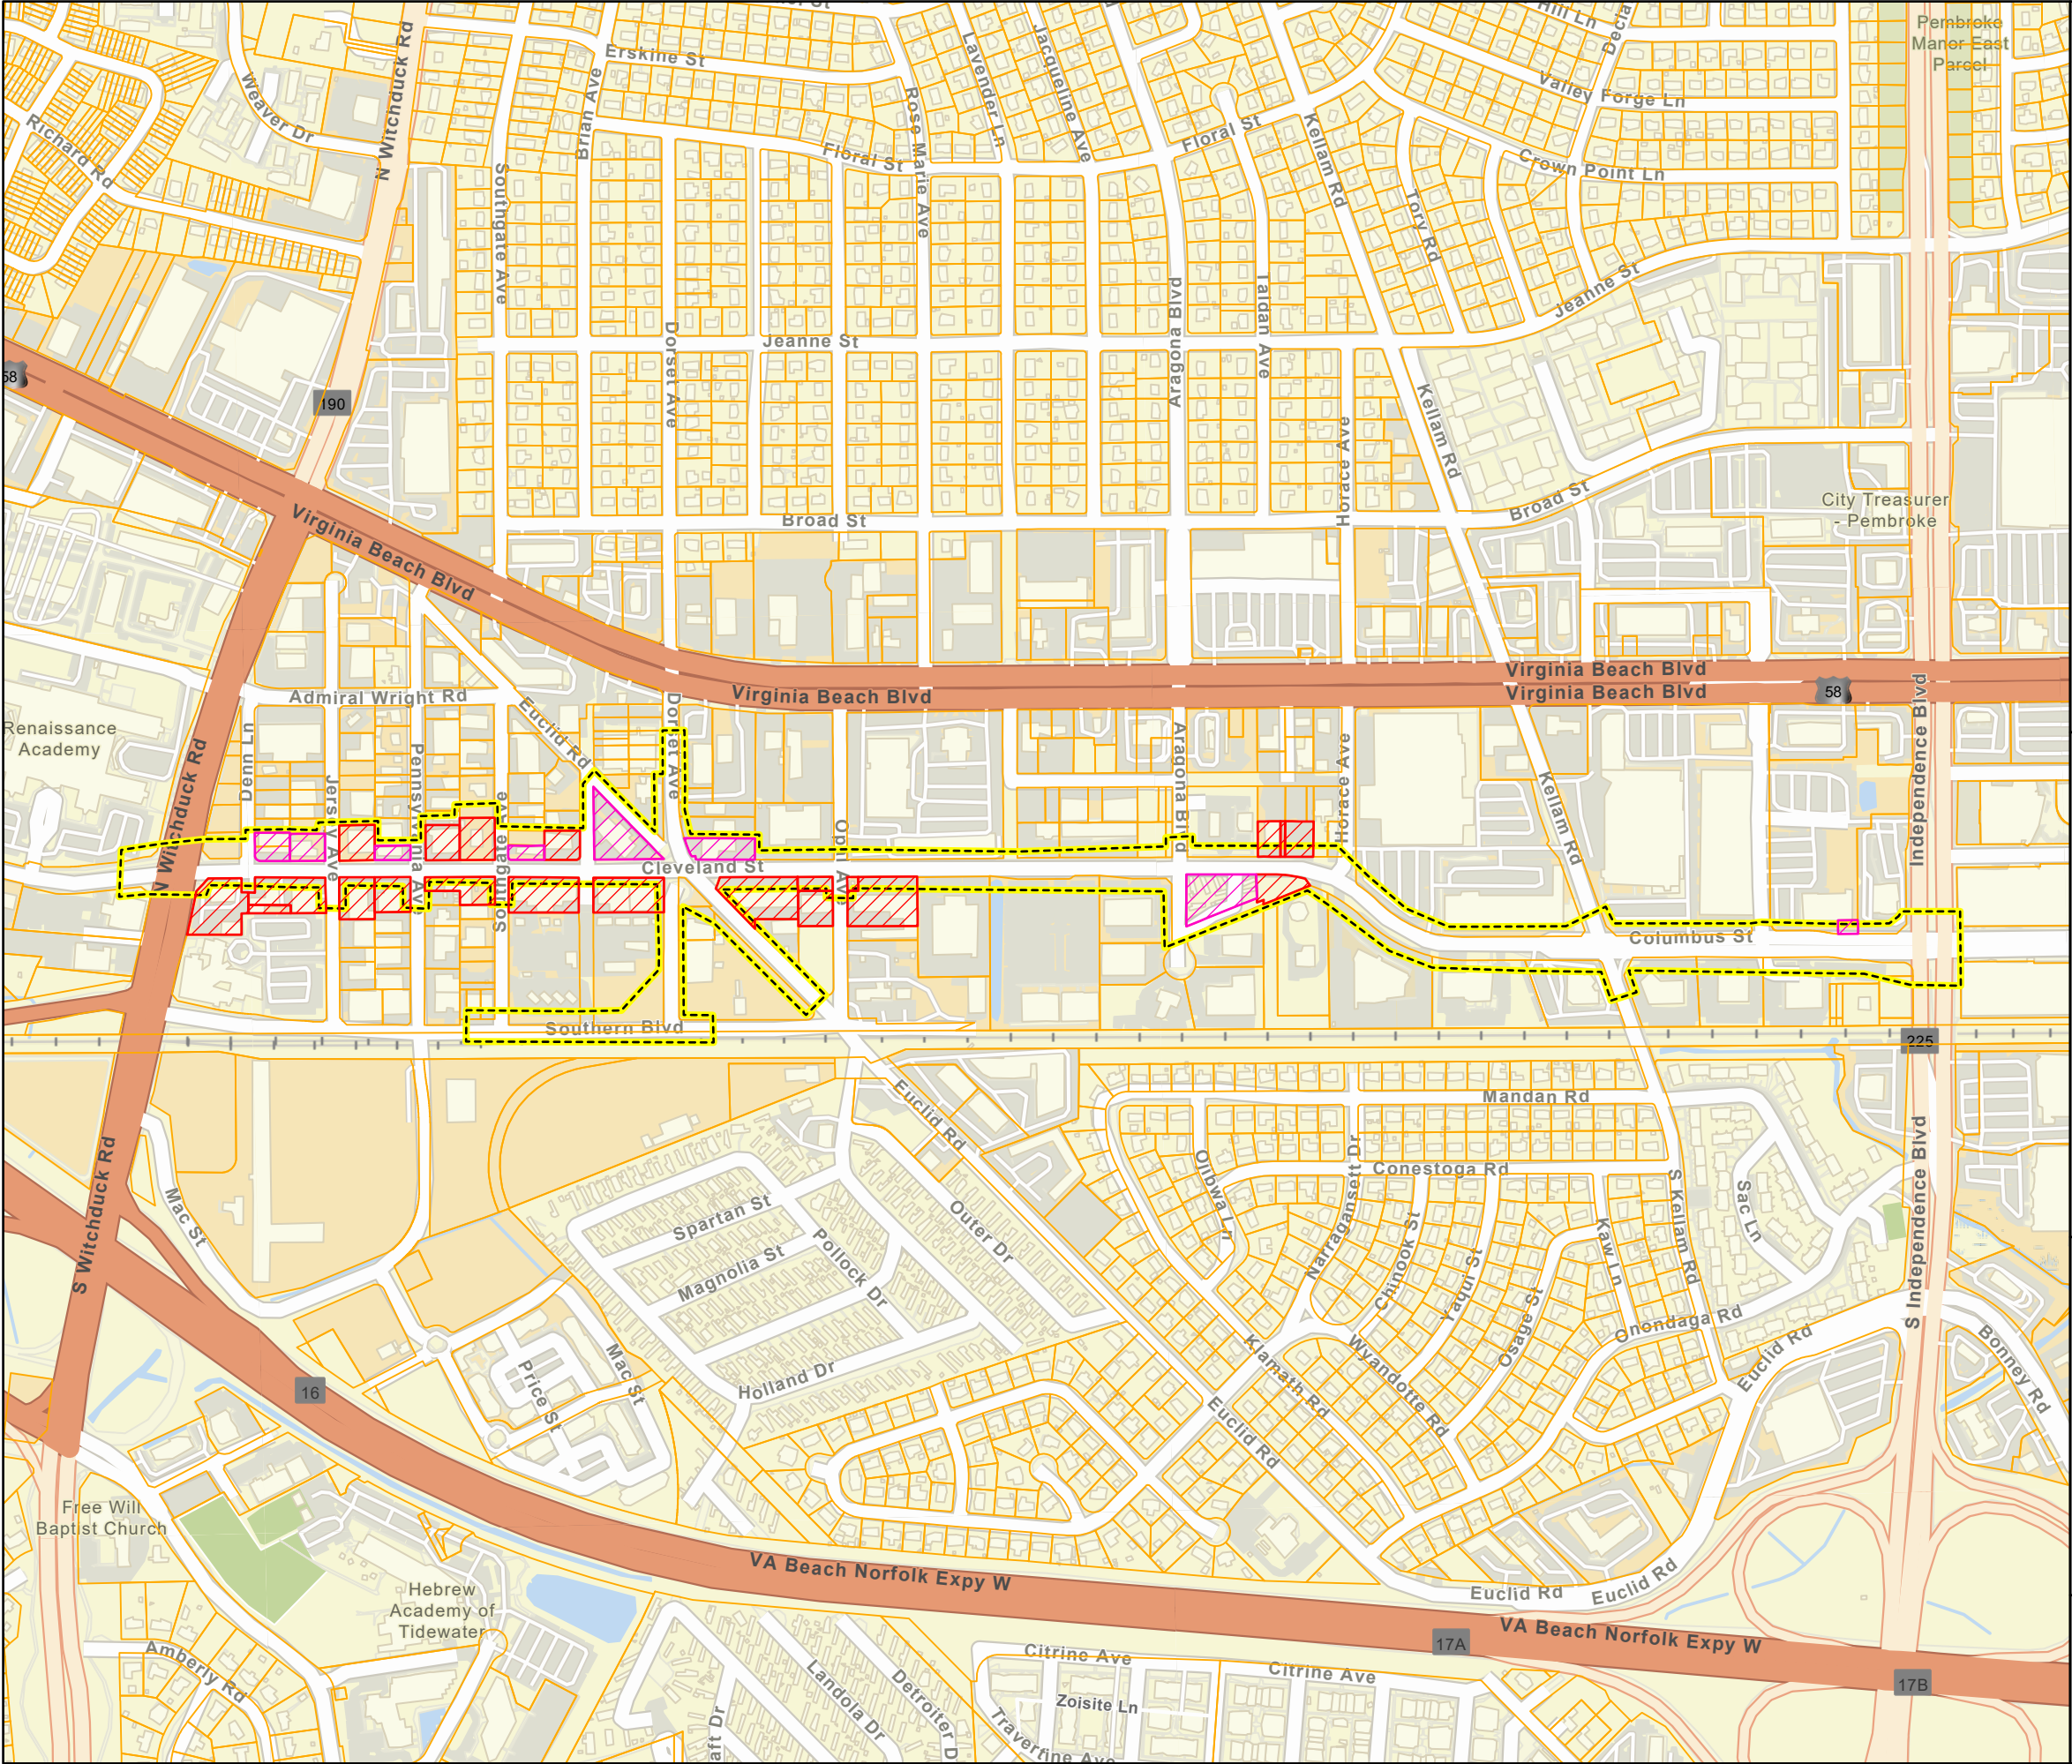

- PROJECT AREA (±35 AC)
- CITY OF VIRGINIA BEACH PARCEL
- SMART SCALE FY 2018 PROPOSED ACQUISITIONS
- FULL ACQUISITION PARCEL DUE TO ACCESS/PARKING IMPACT (20)
 - FULL ACQUISITION PARCEL DUE TO BUILDING IMPACT (9)

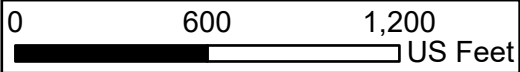


1 IN = 600 FT

UPC 110803
CLEVELAND STREET PHASE IV
VIRGINIA BEACH, VA

SMART SCALE FY 2018
FULL ACQUISITIONS

Kimley»Horn

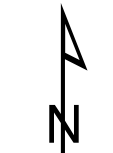

DATE:
03-05-2024

FIGURE:
1