


Alternative 3
Revised SMART SCALE FY 2019
and Mobile Home Avoidance

This document, together with the concepts and designs presented herein, as an instrument of service, is intended only for the specific purpose and client for which it was prepared. Reuse of and improper reliance on this document without written authorization and adaptation by Kimley-Horn and Associates, Inc. shall be without liability to Kimley-Horn and Associates, Inc.

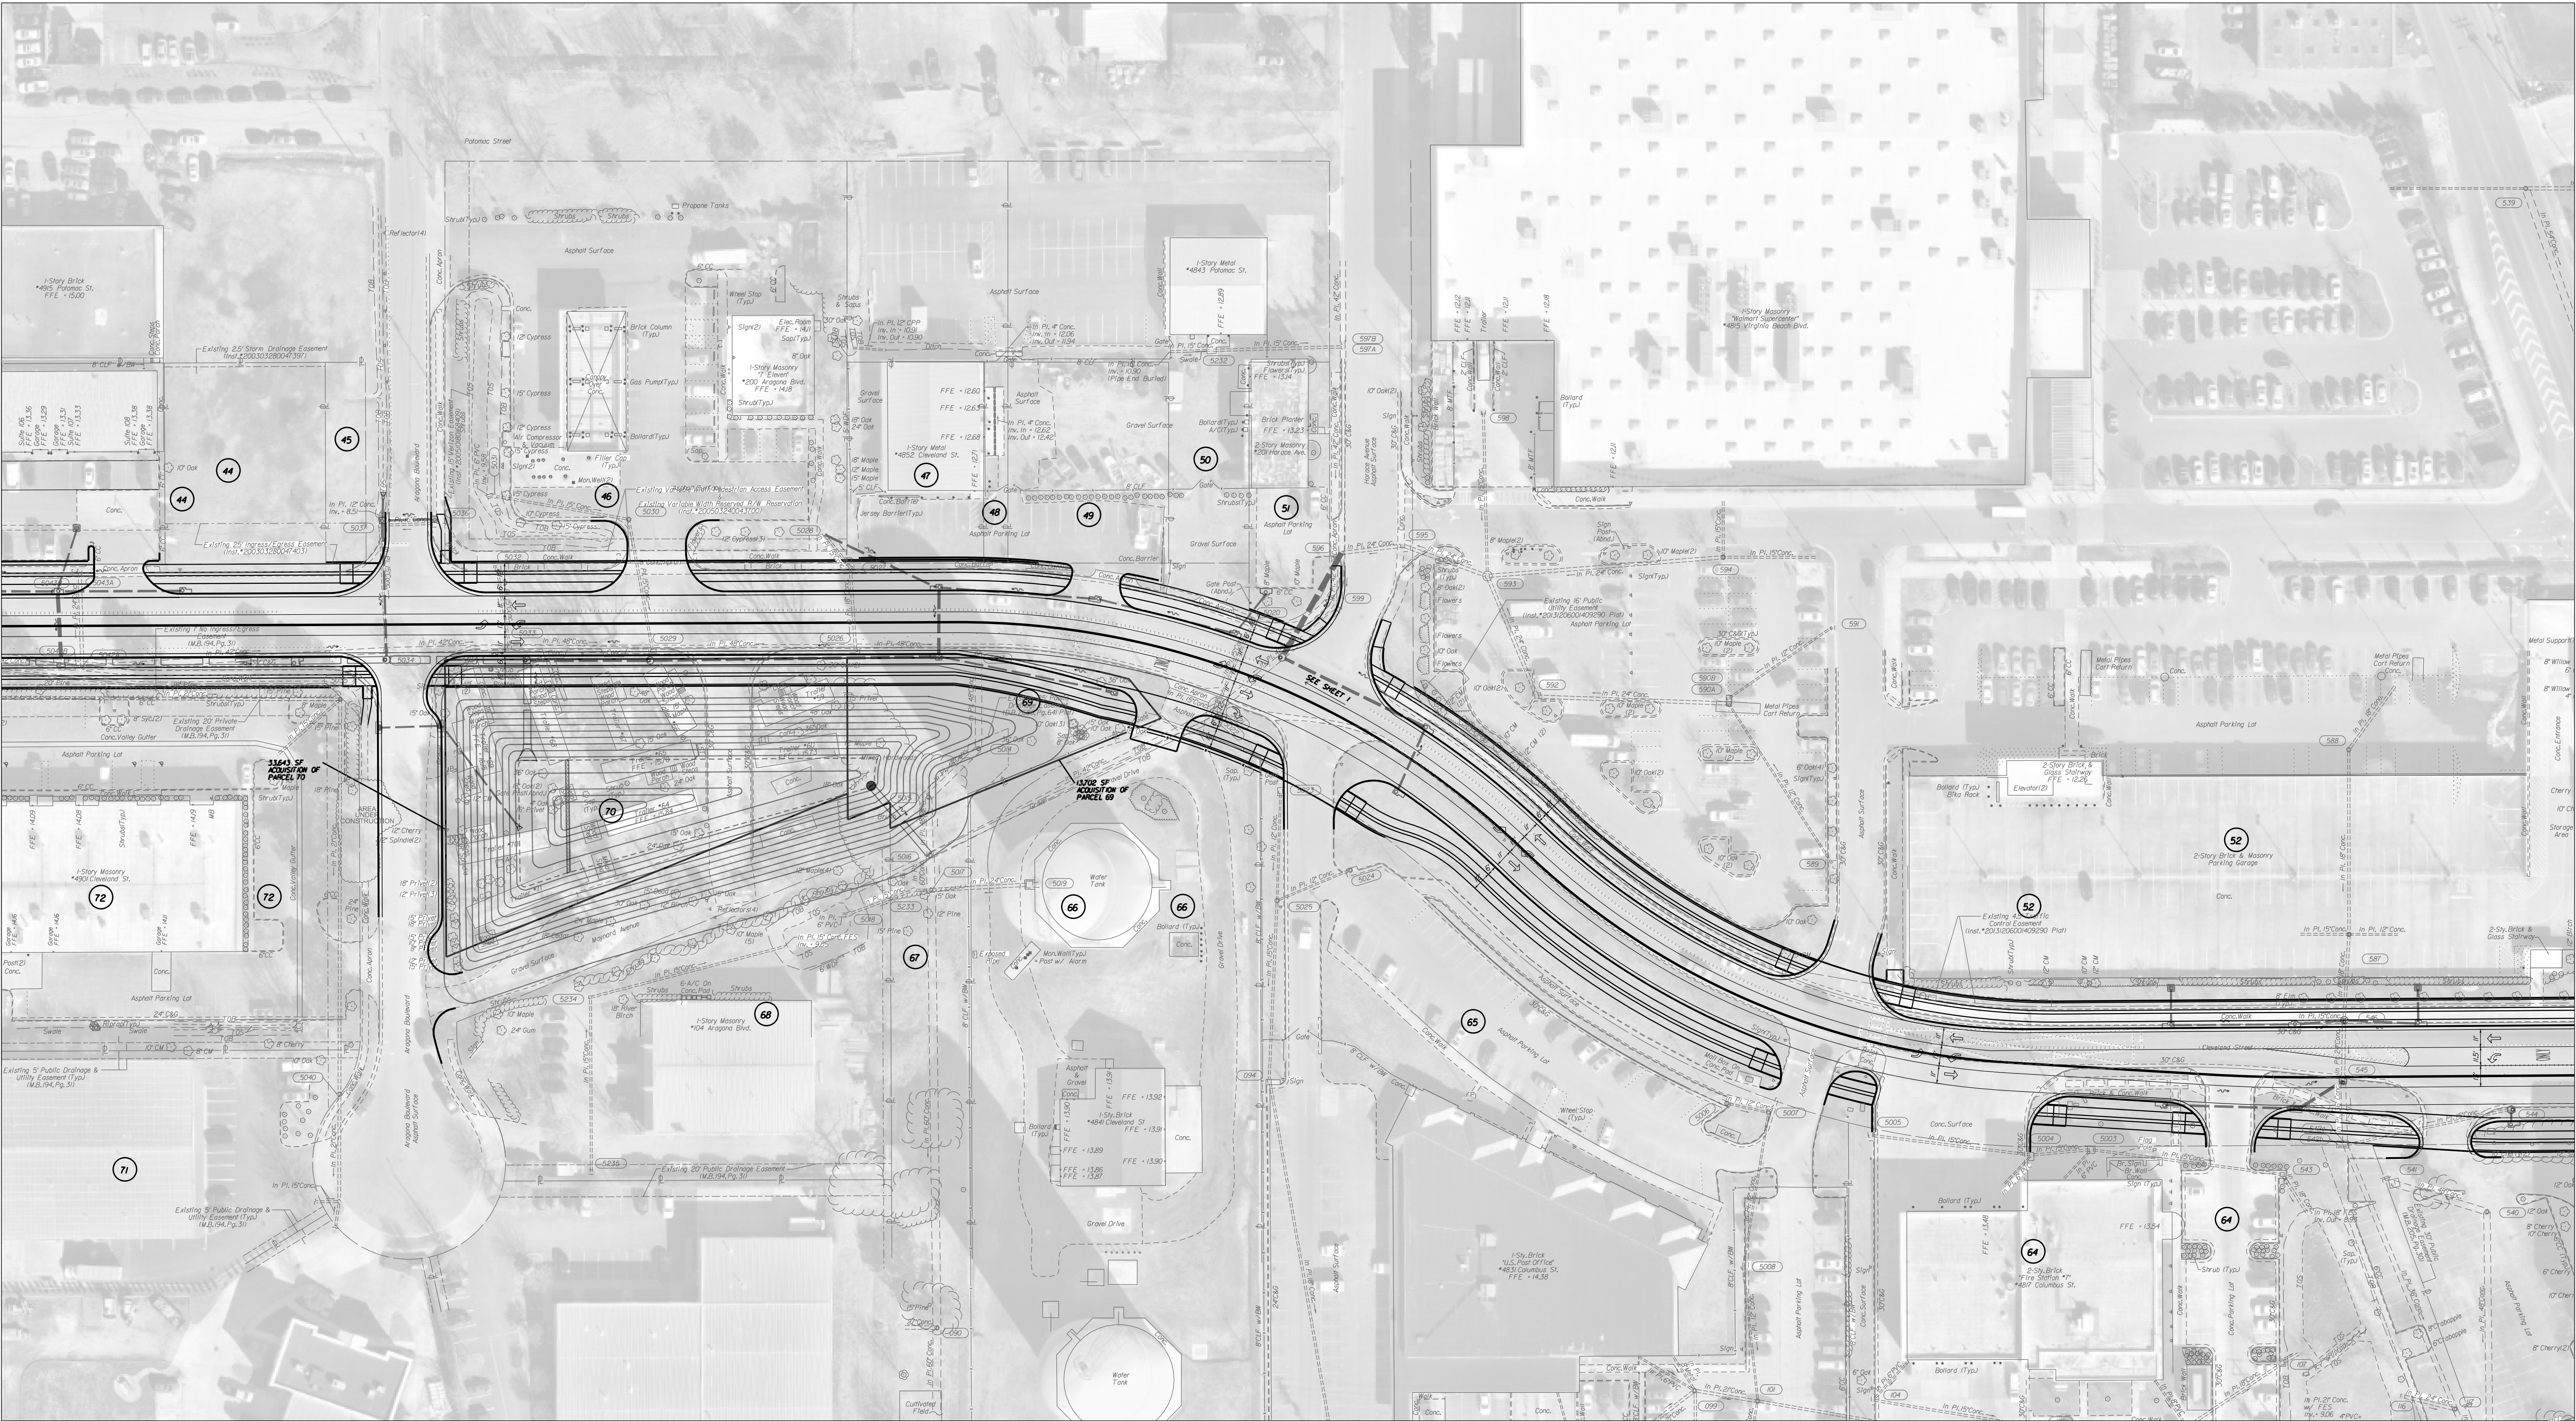

Kimley»Horn

© 2022 KIMLEY-HORN AND ASSOCIATES, INC.


4525 MAIN STREET, SUITE 1000, VIRGINIA BEACH, VA 23462
PHONE: 757-213-8600
WWW.KIMLEY-HORN.COM

CLEVELAND STREET PHASE IV
VGINIA BEACH, VIRGINIA
CIP# 2-135


PARCEL 44-45, 47-51 ACQUISITION
ALIGNMENT ALTERNATIVE I



DATE: 03/18/2023

SCALE
0 50' 100'

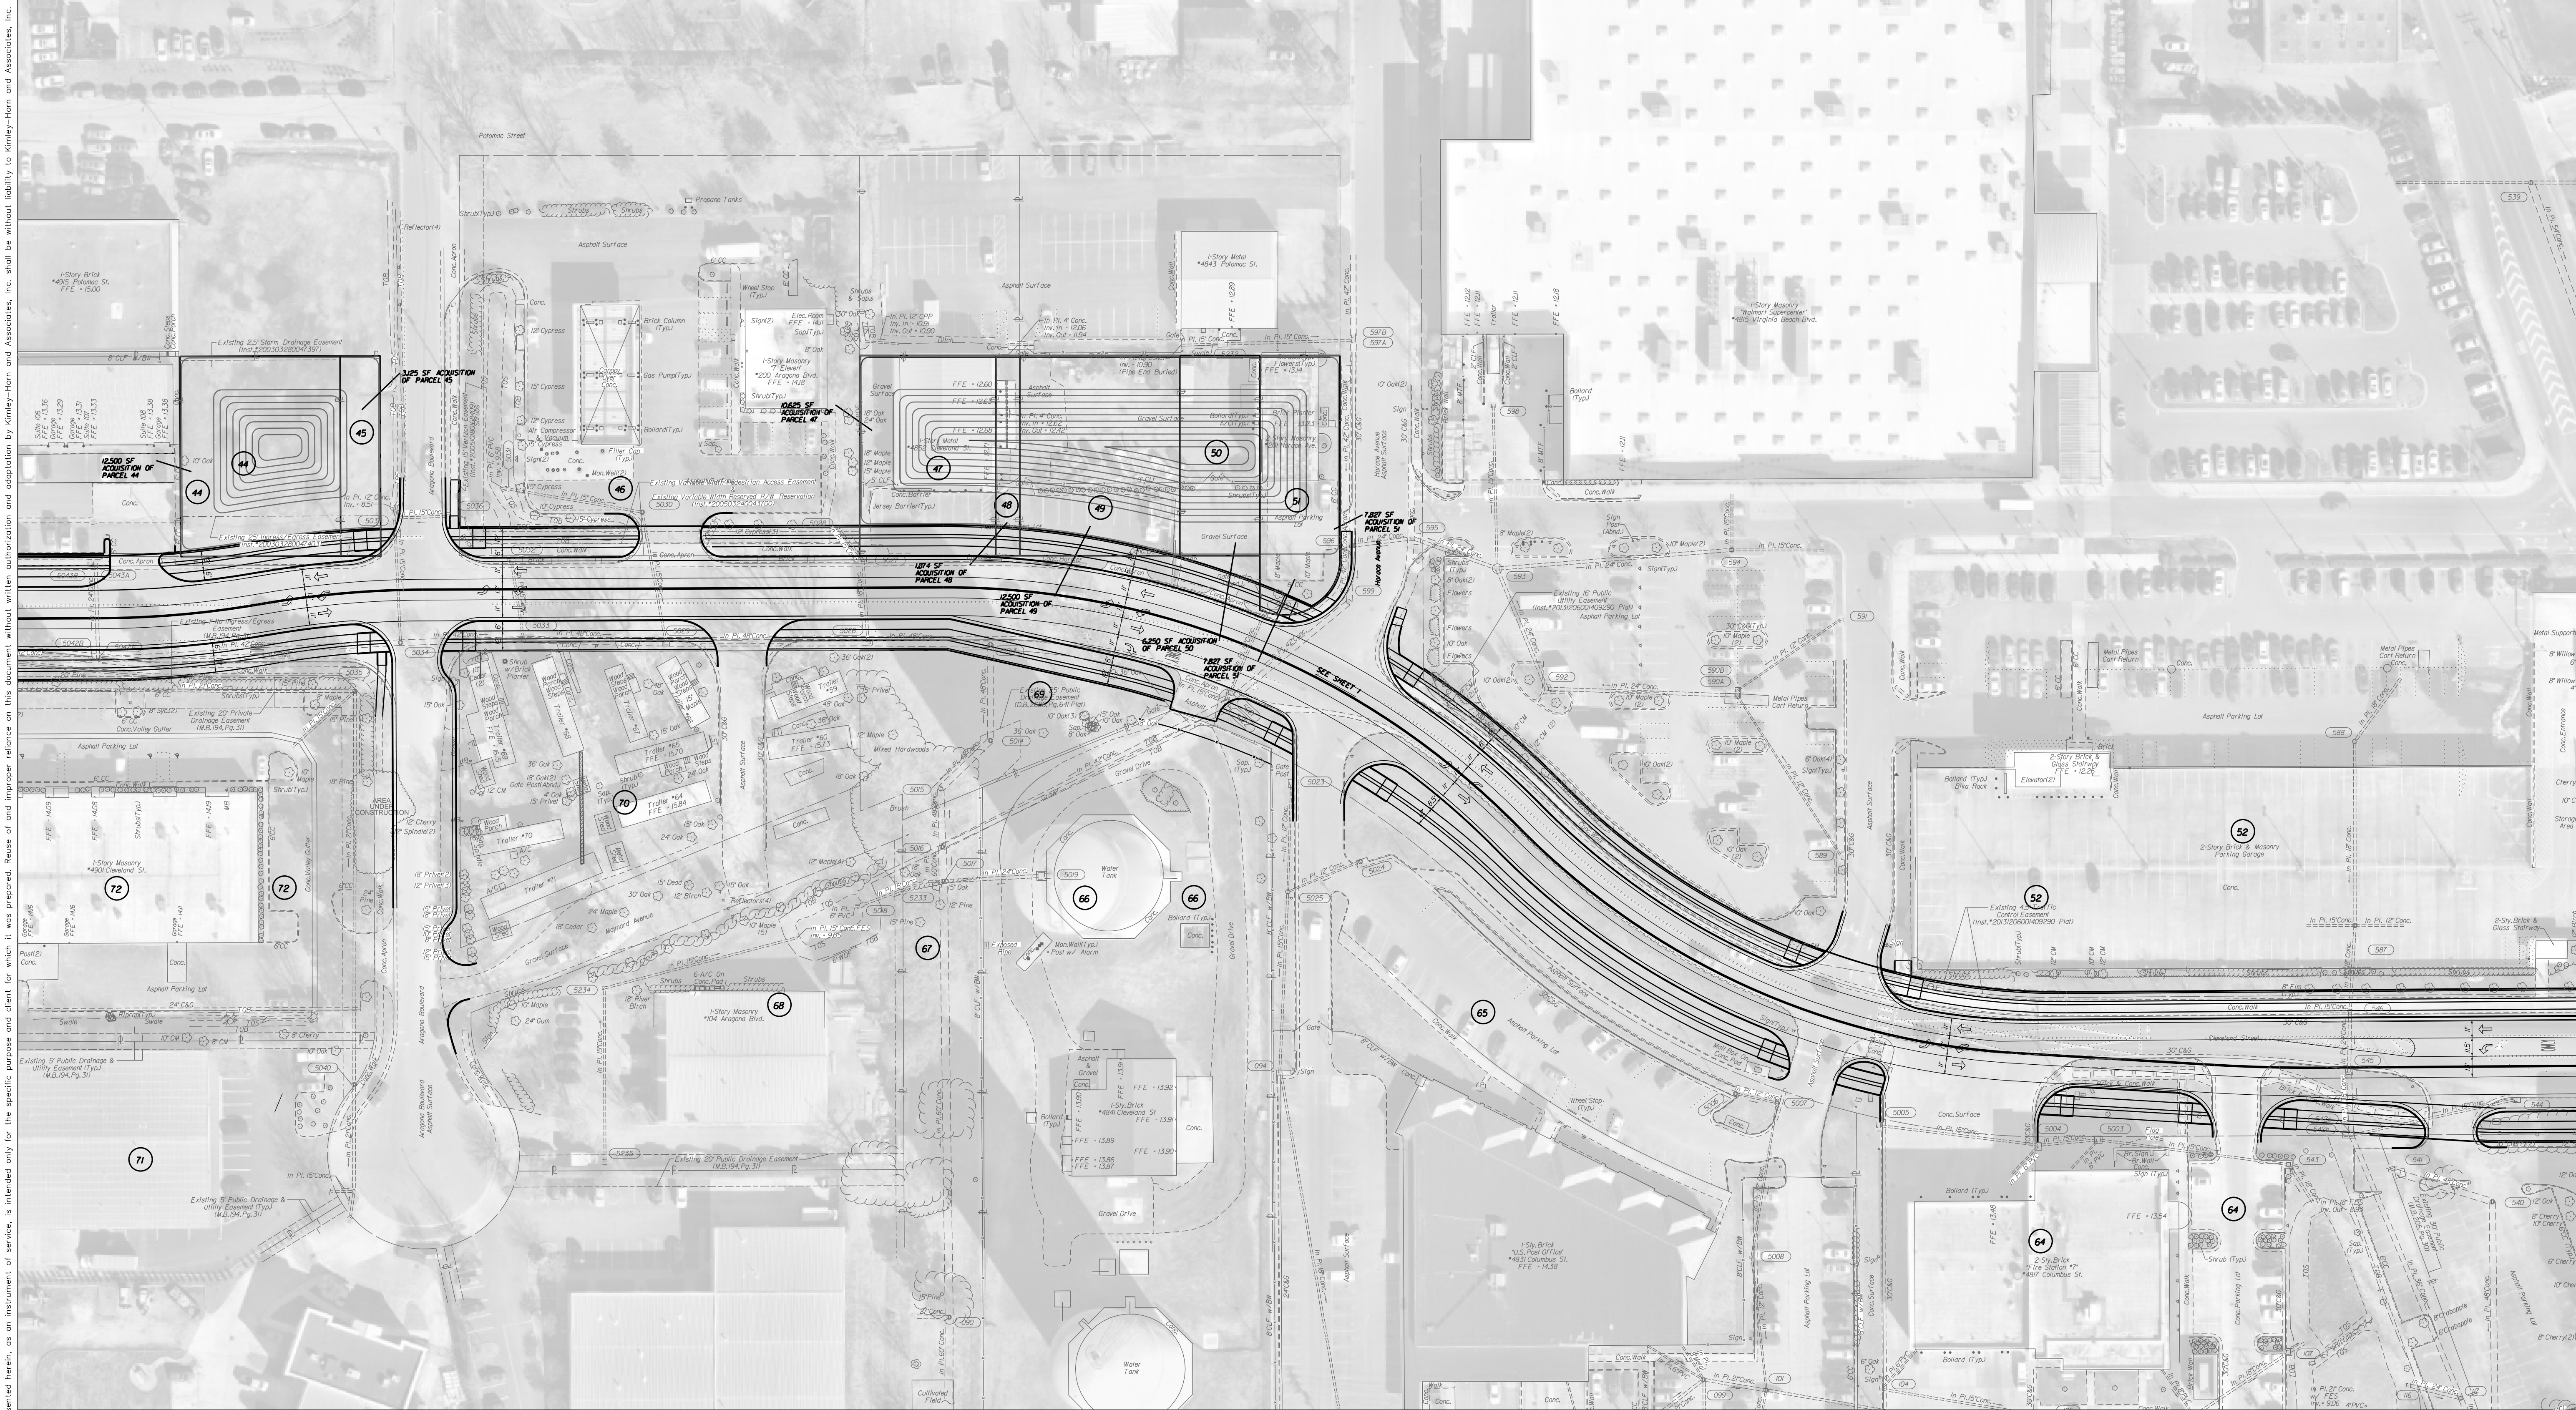


This document, together with the concepts and designs presented herein, is on instrument of service, as on instrument of service, is intended only for the specific purpose and client for which it was prepared. Reuse of and improper reliance on this document without written authorization and adaptation by Kimley-Horn and Associates, Inc. shall be without liability to Kimley-Horn and Associates, Inc.

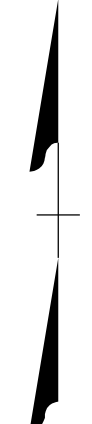

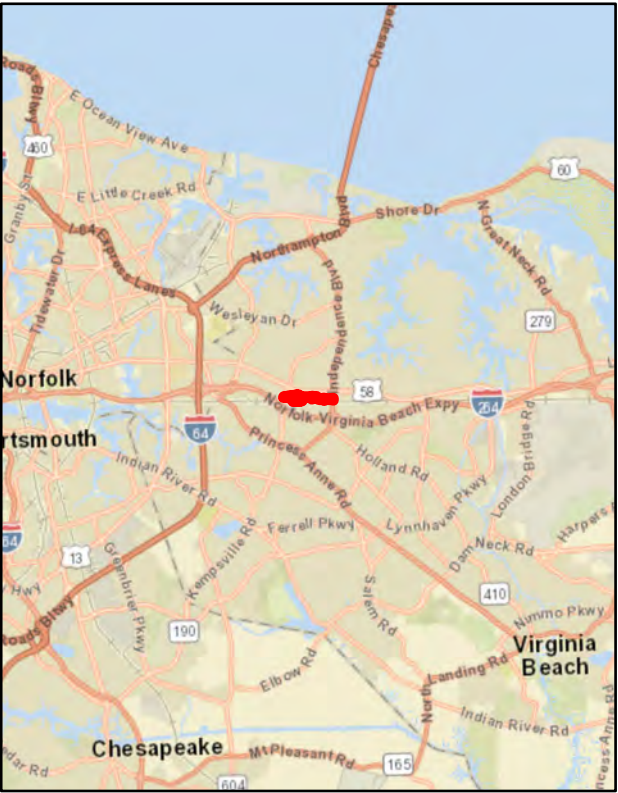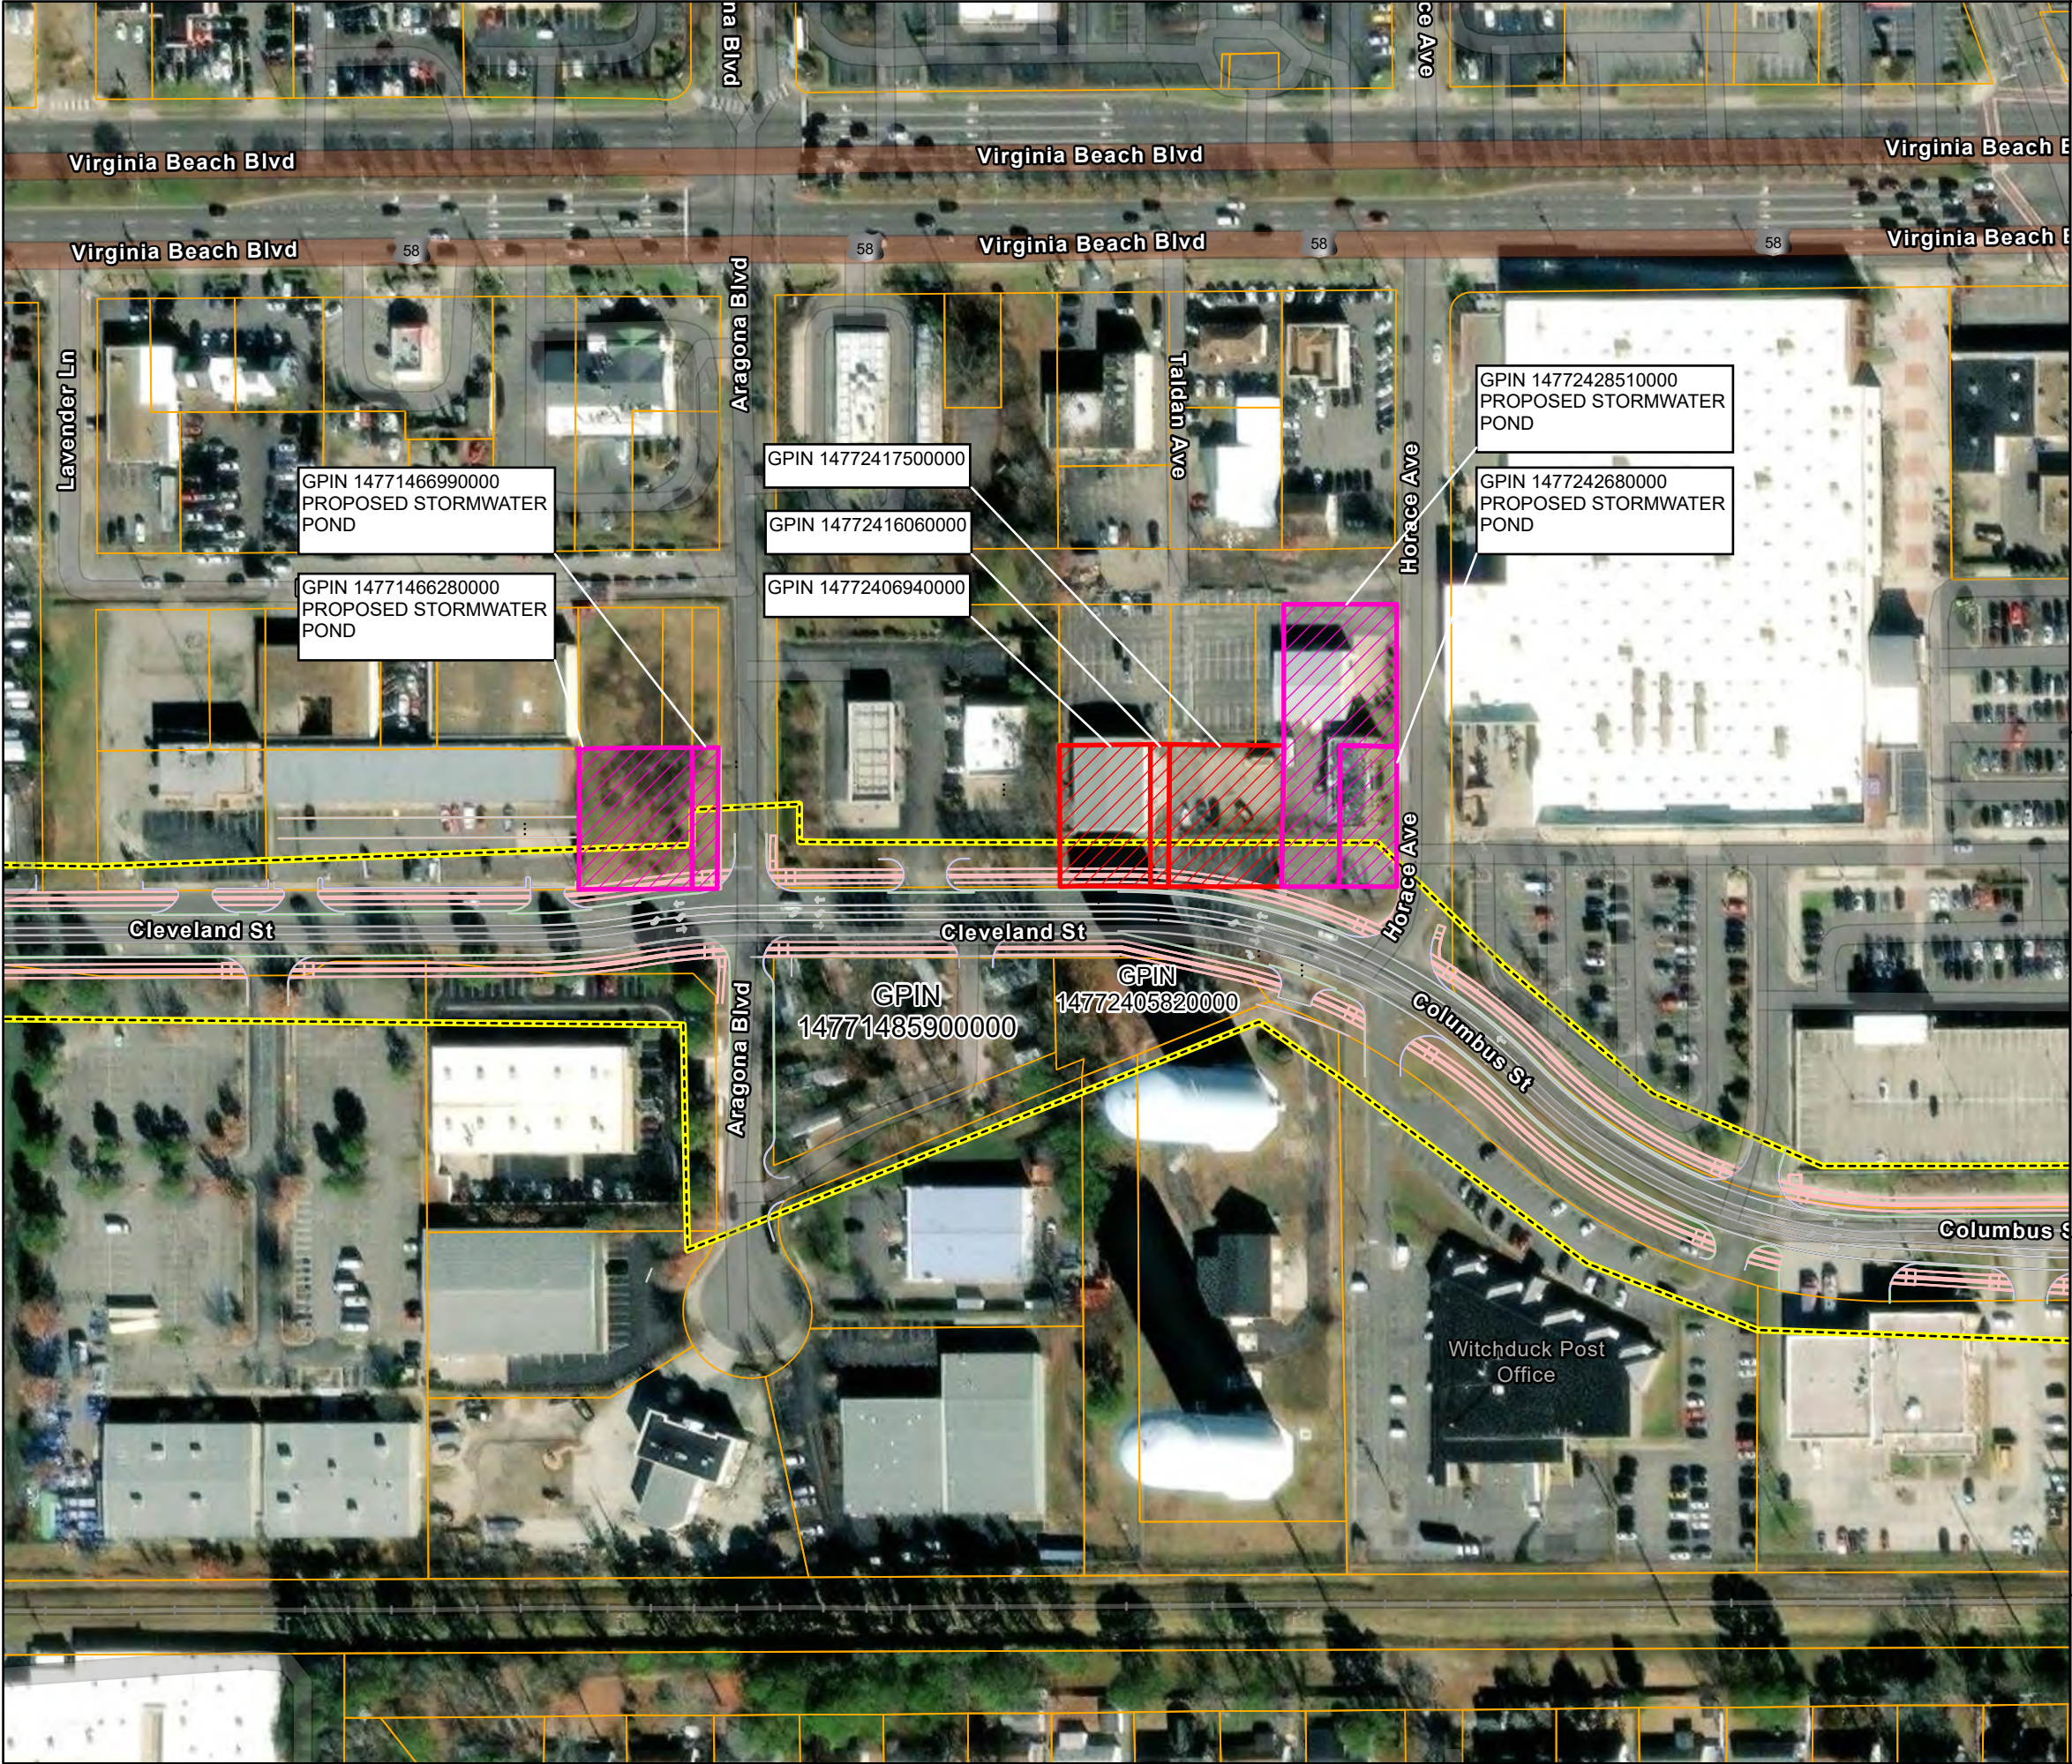

- PROJECT AREA (±35 AC)
CITY OF VIRGINIA BEACH PARCEL
MOBILE HOME AVOIDANCE PROPOSED ACQUISITIONS
FULL ACQUISITION PARCEL DUE TO ACCESS/PARKING IMPACT (3)
FULL ACQUISITION PARCEL DUE TO STORMWATER POND (4)

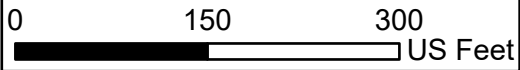

1 IN = 150 FT

UPC 110803
CLEVELAND STREET PHASE IV
VIRGINIA BEACH, VA

MOBILE HOME AVOIDANCE
FULL ACQUISITIONS

Kimley»Horn



DATE:
03-05-2024

FIGURE:
3